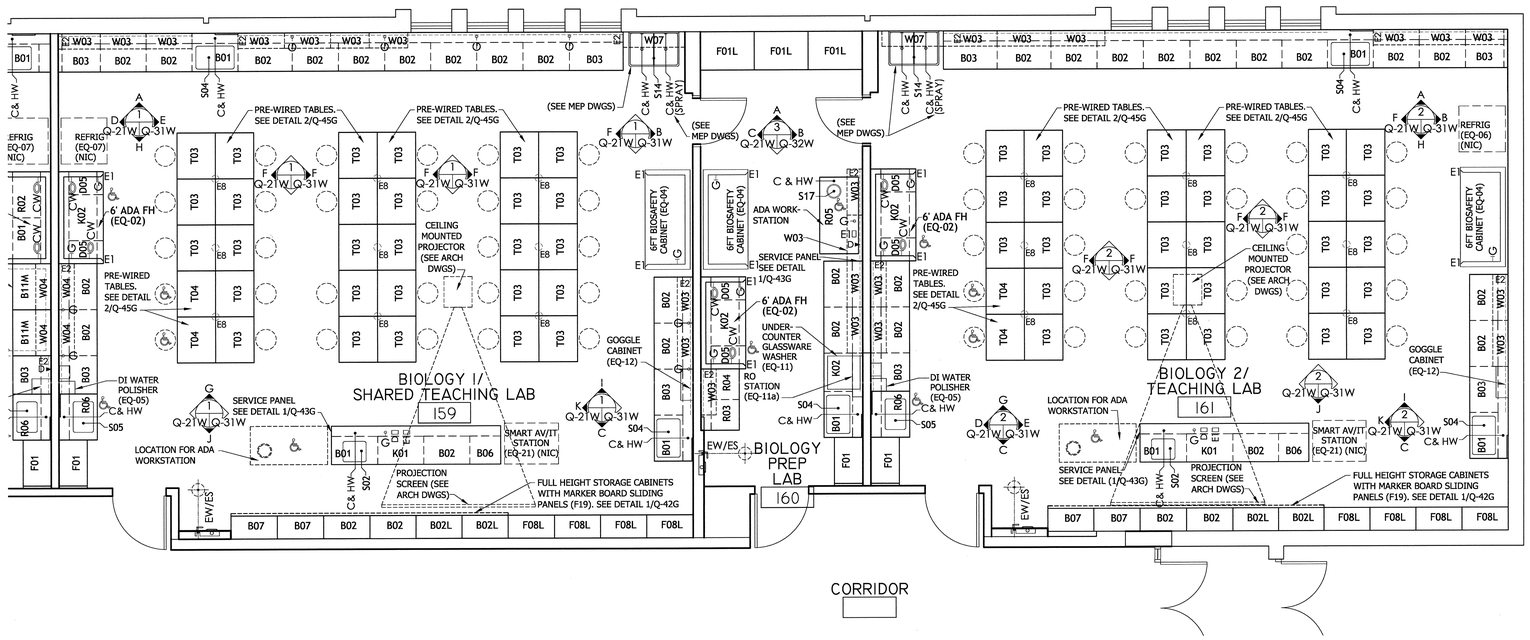

1 / Q-11W Q-21W — ENLARGED LAB FLOOR PLAN
SCALE: 1/4" = 1'-0"

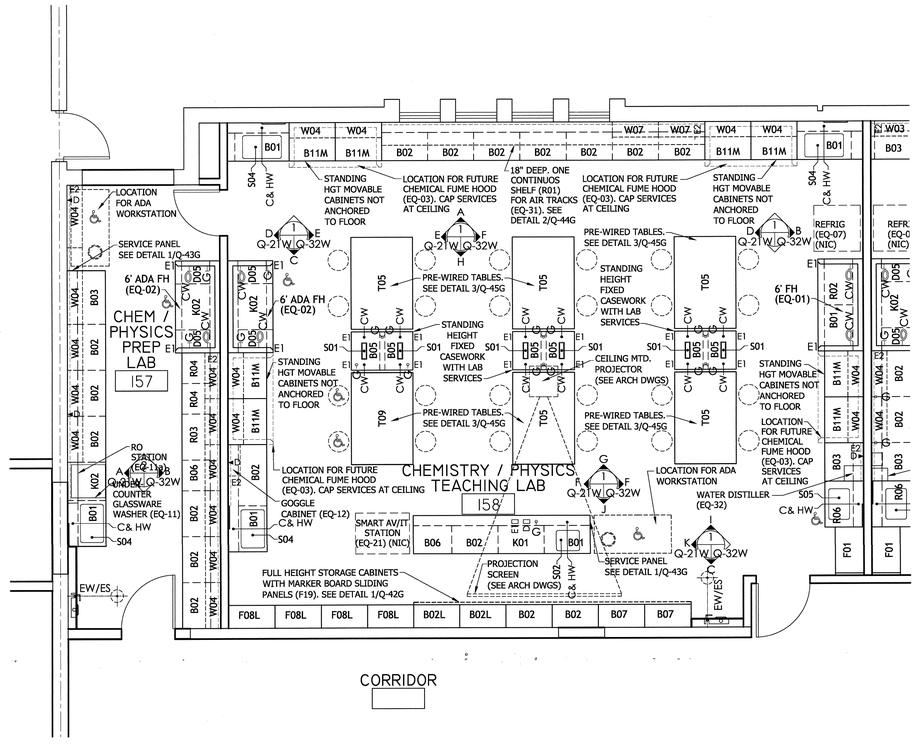
CHEM / PHYSICS PREP LAB
157
CHEMISTRY / PHYSICS TEACHING LAB
158
CORRIDOR
LOCATION FOR ADA WORKSTATION
SERVICE PANEL SEE DETAIL 1/Q-43G
6' ADA FH (EQ-02)
STANDING HGT MOVABLE CABINETS NOT ANCHORED TO FLOOR
LOCATION FOR FUTURE CHEMICAL FUME HOOD (EQ-03). CAP SERVICES AT CEILING
18" DEEP, ONE CONTINUOS SHELF (R01) FOR AIR TRACKS (EQ-31). SEE DETAIL 2/Q-44G
PRE-WIRED TABLES. SEE DETAIL 3/Q-45G
STANDING HEIGHT FIXED CASEWORK WITH LAB SERVICES
CEILING MTD. PROJECTOR (SEE ARCH DWGS)
6' FH (EQ-01)
RO STATION (EQ-11a)
UNDER-COUNTER GLASSWARE WASHER (EQ-11)
GOGGLE CABINET (EQ-12)
WATER DISTILLER (EQ-32)
SMART AV/IT STATION (EQ-21) (NIC)
PROJECTION SCREEN (SEE ARCH DWGS)
FULL HEIGHT STORAGE CABINETS WITH MARKER BOARD SLIDING PANELS (F19). SEE DETAIL 1/Q-42G
REFRIG (EQ-07) (NIC)
REFRIG (EQ-06) (NIC)

2 / Q-11W Q-21W — ENLARGED LAB FLOOR PLAN
SCALE: 1/4" = 1'-0"

PLAN NORTH

0 1' 2' 5' 10' 15' 20'
SCALE: 1/4" = 1'- 0"

nbj ARCHITECTURE
A Professional Limited Company
GROVE PARK SQUARE
11537-B NUCKOLS ROAD
Richmond, Virginia 23059
☎ (804) 273-9811 fax: (804) 273-9843

SST Planners
planners Laboratory Planners
1501 Wilson Blvd.
Suite 507
Arlington, VA. 22209
TEL: 703-875-8655
FAX: 703-875-8655

RAPPAHANNOCK
COMMUNITY COLLEGE
CAMPUS RENOVATIONS
WARSAW + GLENNS, VIRGINIA
PC: 260-17712

ENLARGED LAB FLOOR PLAN WARSAW CAMPUS

WORKING DRAWINGS

Date: JANUARY 13, 2010

REVISIONS

NO.	DATE

COMMONWEALTH OF VIRGINIA
STEPHEN FLOYD
LIC. NO. 0401
1/15/2010
ARCHITECT

Sheet
Q-21W

File Number
RCC-Q-21W